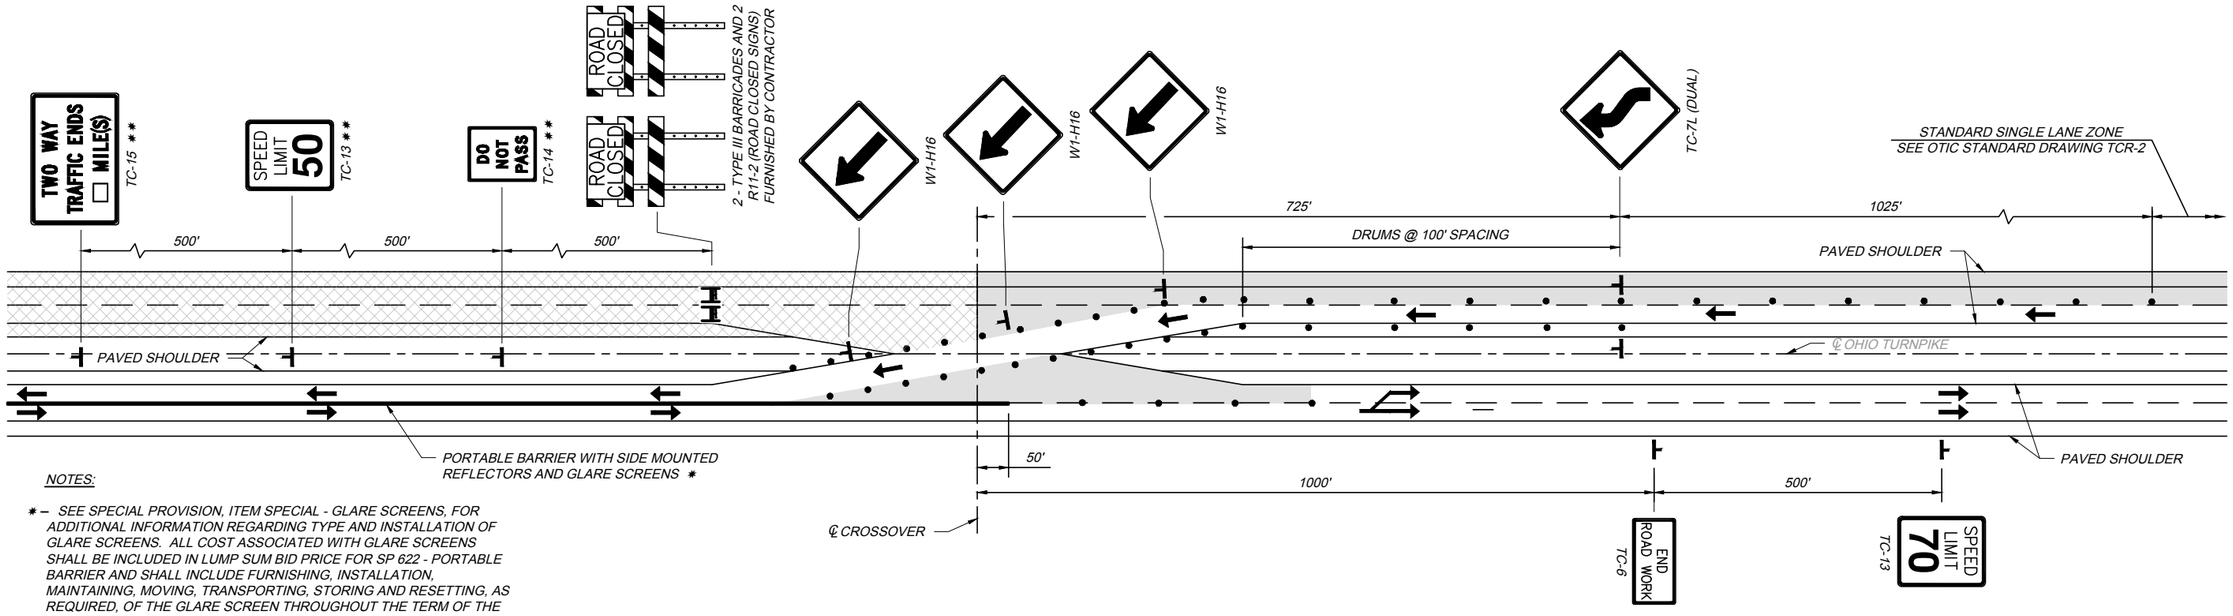

NOTES:

* – SEE SPECIAL PROVISION, ITEM SPECIAL - GLARE SCREENS, FOR ADDITIONAL INFORMATION REGARDING TYPE AND INSTALLATION OF GLARE SCREENS. ALL COST ASSOCIATED WITH GLARE SCREENS SHALL BE INCLUDED IN LUMP SUM BID PRICE FOR SP 622 - PORTABLE BARRIER AND SHALL INCLUDE FURNISHING, INSTALLATION, MAINTAINING, MOVING, TRANSPORTING, STORING AND RESETTING, AS REQUIRED, OF THE GLARE SCREEN THROUGHOUT THE TERM OF THE CONTRACT.

** - SIGN REPEATED EVERY MILE

1. FOR LEGEND AND DETAILS, SEE OTIC STANDARD DRAWING TCR-2
2. FOR ADDITIONAL DETAILS, SEE OTIC STANDARD DRAWING TCR-7
3. LIGHTING SHALL BE INSTALLED PER ODOT STANDARD CONSTRUCTION DRAWING MT-100.00

CROSS MEDIAN APPROACH

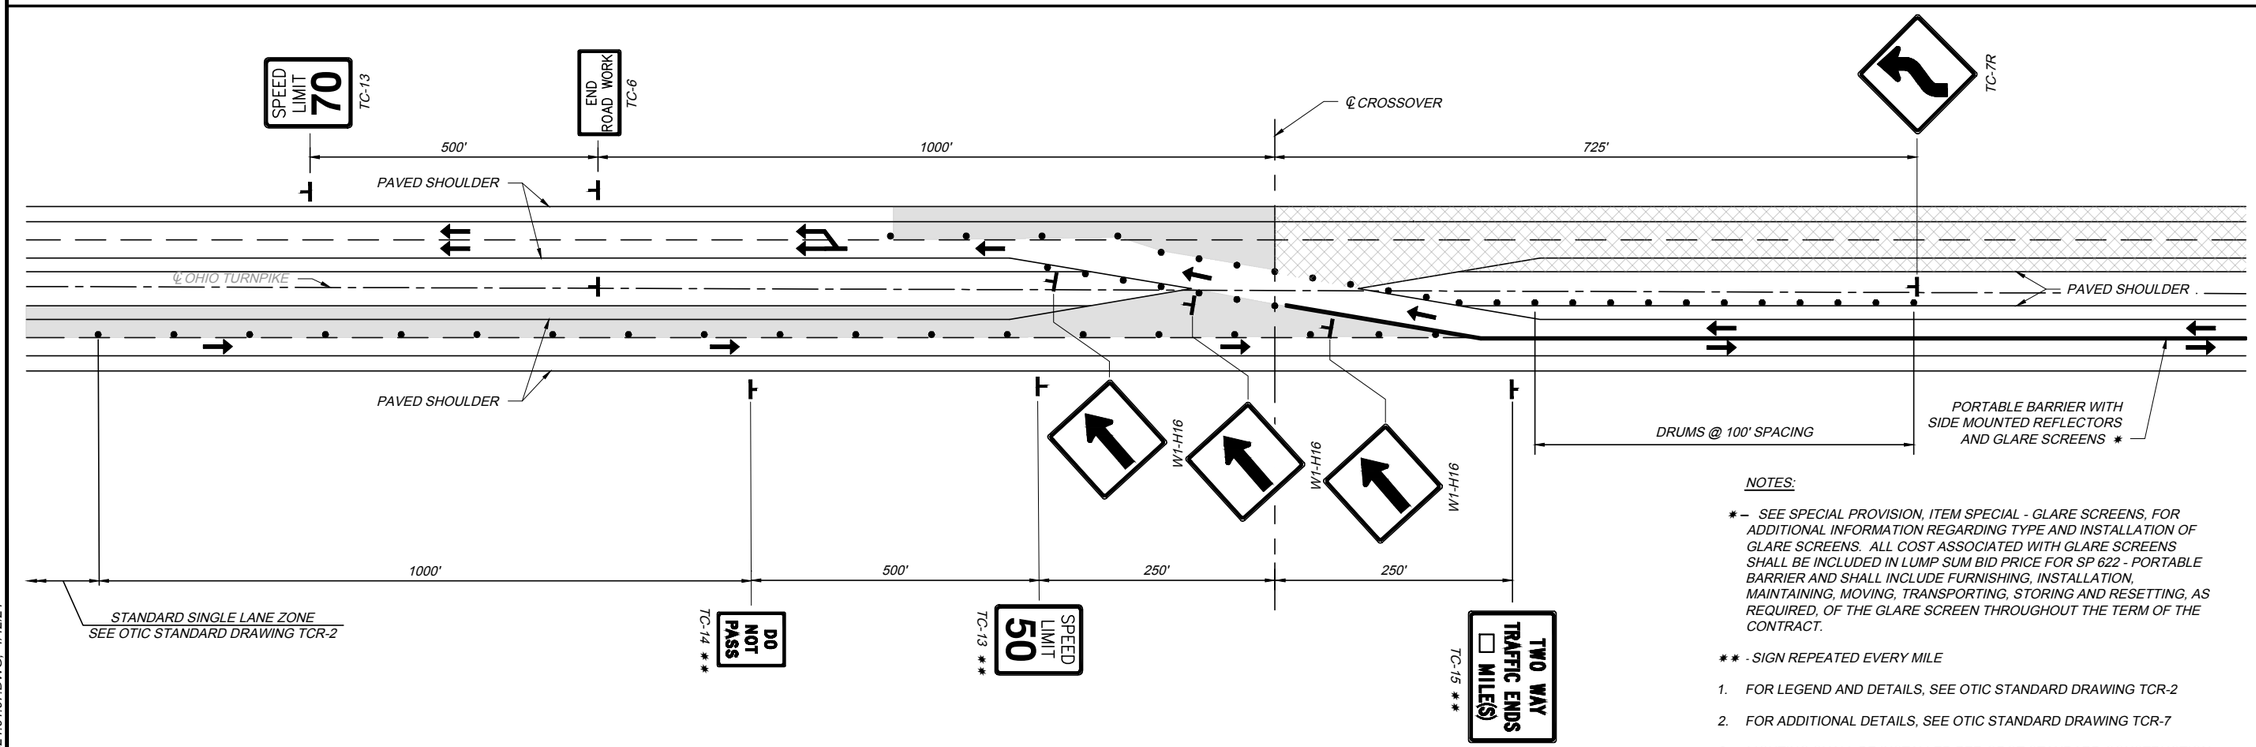

NOTES:

* – SEE SPECIAL PROVISION, ITEM SPECIAL - GLARE SCREENS, FOR ADDITIONAL INFORMATION REGARDING TYPE AND INSTALLATION OF GLARE SCREENS. ALL COST ASSOCIATED WITH GLARE SCREENS SHALL BE INCLUDED IN LUMP SUM BID PRICE FOR SP 622 - PORTABLE BARRIER AND SHALL INCLUDE FURNISHING, INSTALLATION, MAINTAINING, MOVING, TRANSPORTING, STORING AND RESETTING, AS REQUIRED, OF THE GLARE SCREEN THROUGHOUT THE TERM OF THE CONTRACT.

** - SIGN REPEATED EVERY MILE

1. FOR LEGEND AND DETAILS, SEE OTIC STANDARD DRAWING TCR-2
2. FOR ADDITIONAL DETAILS, SEE OTIC STANDARD DRAWING TCR-7
3. LIGHTING SHALL BE INSTALLED PER ODOT STANDARD CONSTRUCTION DRAWING MT-100.00

STRAIGHT THRU APPROACH

TCR-3 2021.01.07.DWG; 1/12/21

DATE: JANUARY 7, 2021

STANDARD DRAWING

TEMPORARY TRAFFIC CONTROL
2-LANE BI-DIRECTIONAL TRAFFIC

TCR-3

1 / 1

OHIO TURNPIKE AND INFRASTRUCTURE COMMISSION